PLATE Nº21

Department of the Interior, Canada.
HONOURABLE W. J. ROCHE, MINISTER.
W. W. CORY, C. M. G. DEPUTY MINISTER.
Water Power Branch
J. B. CHALLIES, SUPERINTENDENT.

CALGARY POWER COMPANY LIMITED
HORSESHOE FALLS DEVELOPMENT
GENERAL SECTION

Scale of feet

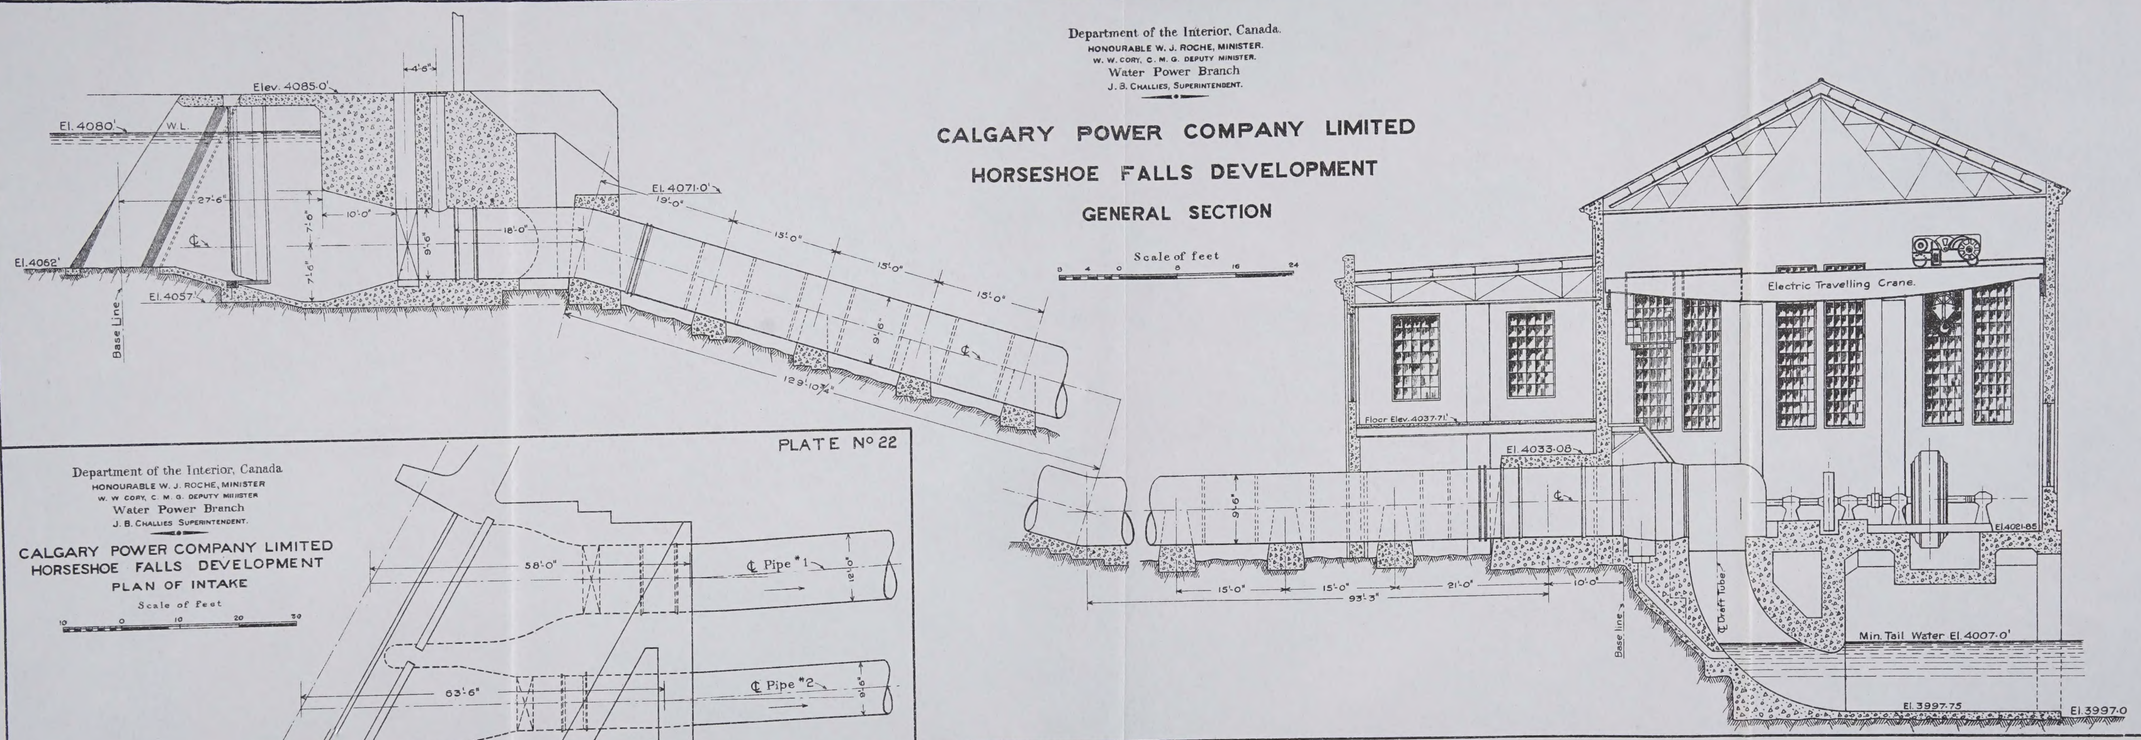

PLATE Nº22

Department of the Interior, Canada
HONOURABLE W. J. ROCHE, MINISTER
W. W. CORY, C. M. G. DEPUTY MINISTER
Water Power Branch
J. B. CHALLIES SUPERINTENDENT.

CALGARY POWER COMPANY LIMITED
HORSESHOE FALLS DEVELOPMENT
PLAN OF INTAKE

Scale of Feet

PLATE Nº19

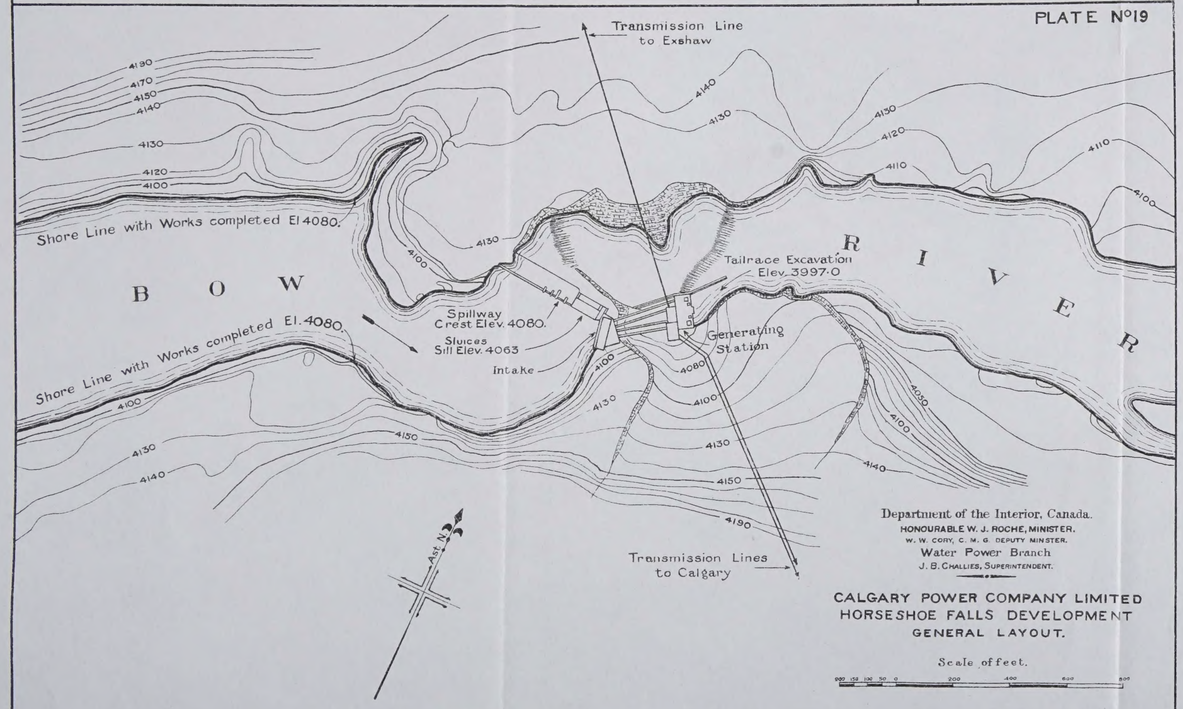

Department of the Interior, Canada.
HONOURABLE W. J. ROCHE, MINISTER.
W. W. CORY, C. M. G. DEPUTY MINISTER.
Water Power Branch
J. B. CHALLIES, SUPERINTENDENT.

CALGARY POWER COMPANY LIMITED
HORSESHOE FALLS DEVELOPMENT
GENERAL LAYOUT.

Scale of feet.

PLATE Nº20

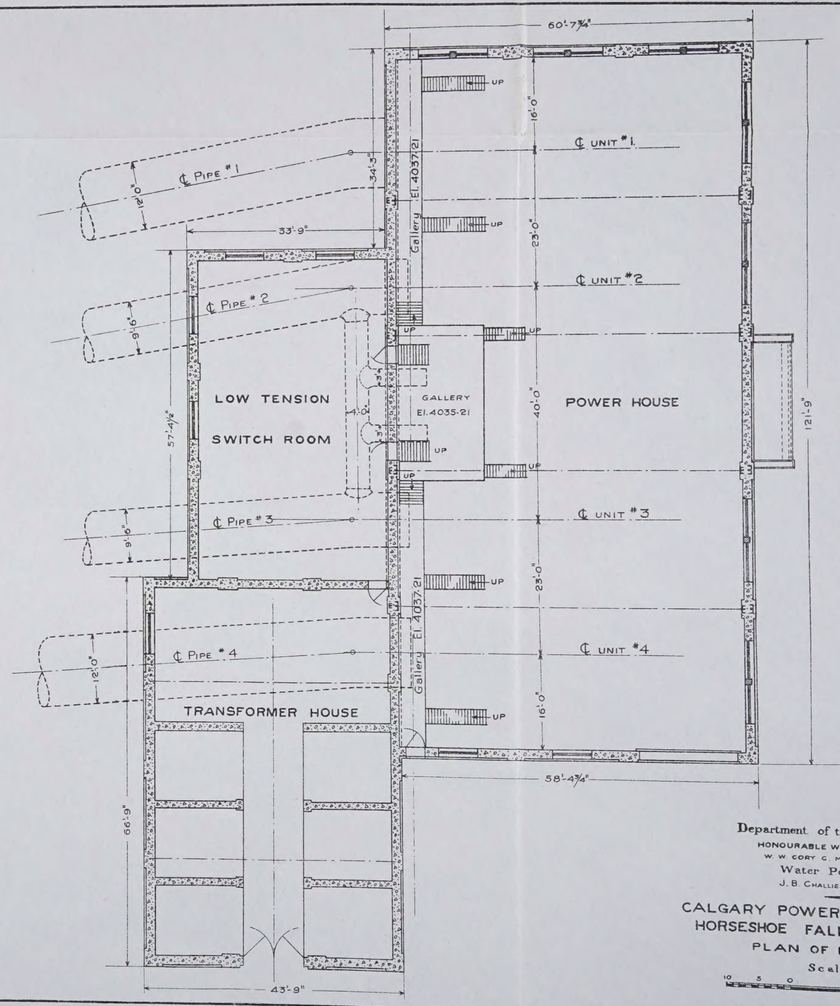

Department of the Interior, Canada.
HONOURABLE W. J. ROCHE, MINISTER
W. W. CORY C. M. G. DEPUTY MINISTER.
Water Power Branch
J. B. CHALLIES SUPERINTENDENT.

CALGARY POWER COMPANY LIMITED
HORSESHOE FALLS DEVELOPMENT
PLAN OF POWER HOUSE.

Scale of feet

E.M.B.

Department of the Interior, Canada.
HONOURABLE W. J. ROCHE, MINISTER.
W. W. CORY, C. M. G. DEPUTY MINISTER.
Water Power Branch
J. B. CHALLIES, SUPERINTENDENT.

CALGARY POWER COMPANY LIMITED
HORSESHOE FALLS DEVELOPMENT
GENERAL SECTION

Scale of feet
8 4 0 8 16 24

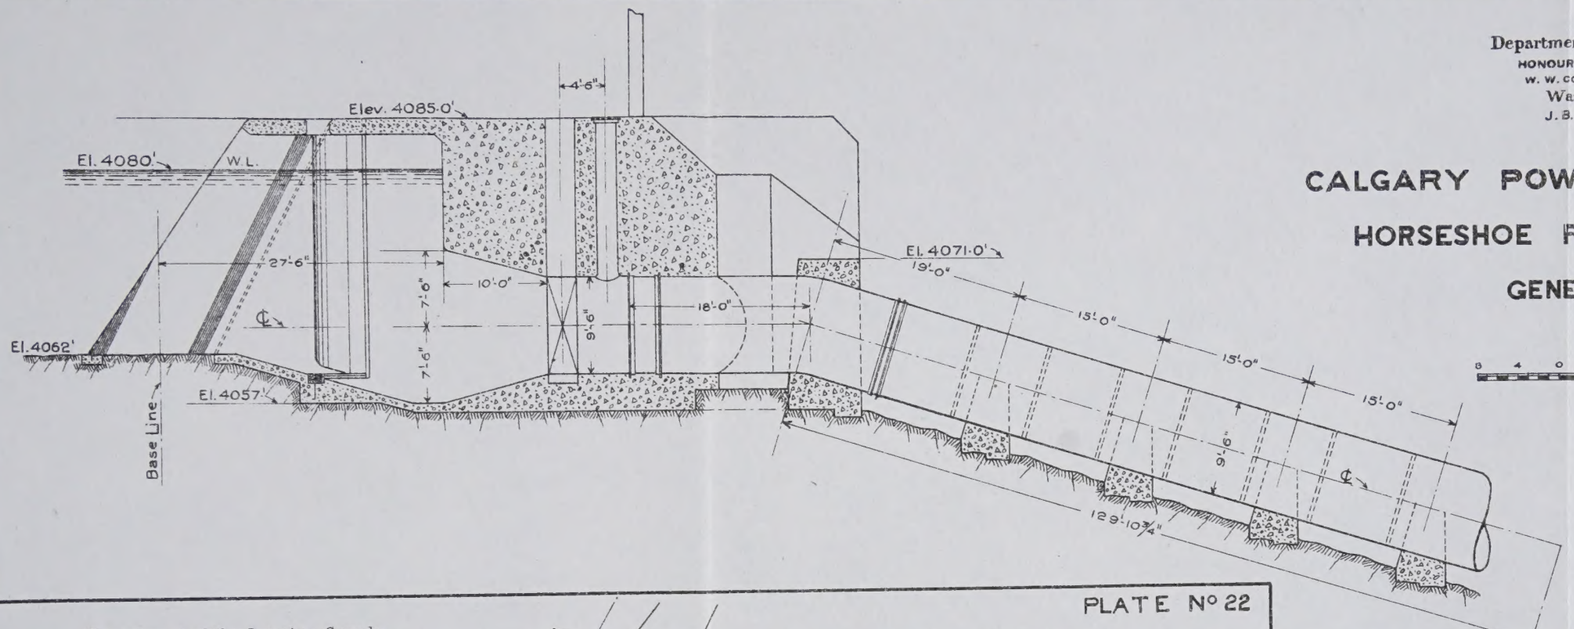

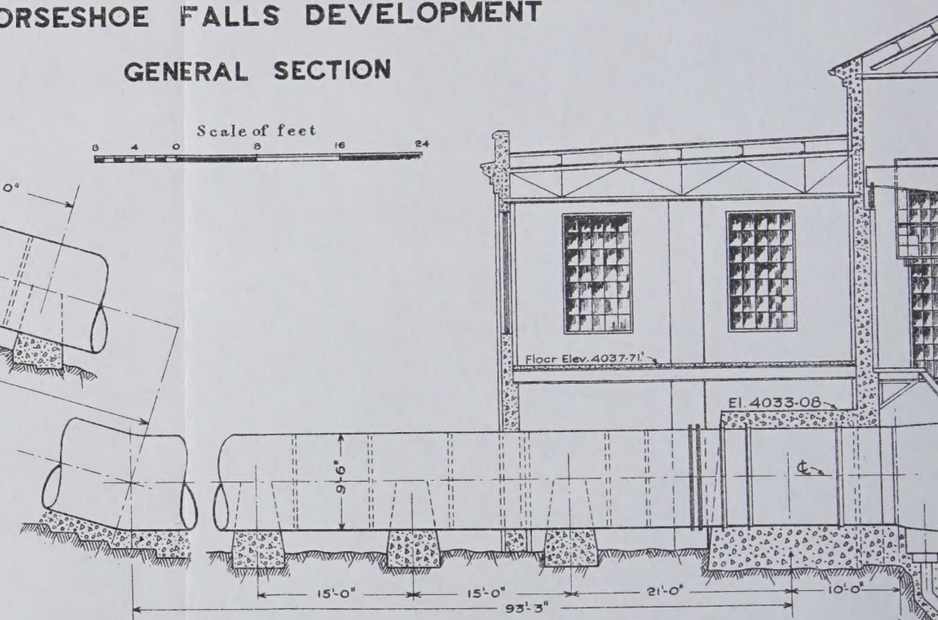

PLATE Nº 22

Department of the Interior, Canada
HONOURABLE W. J. ROCHE, MINISTER
W. W CORY, C. M. G. DEPUTY MINISTER
Water Power Branch
J. B. CHALLIES SUPERINTENDENT.

CALGARY POWER COMPANY LIMITED
HORSESHOE FALLS DEVELOPMENT
PLAN OF INTAKE

Scale of Feet
10 0 10 20 30

PLATE Nº19

PLATE Nº21

Department of the Interior, Canada.
HONOURABLE W. J. ROCHE, MINISTER.
W. W. CORY, C. M. G. DEPUTY MINISTER.
Water Power Branch
J. B. CHALLIES, SUPERINTENDENT.

CALGARY POWER COMPANY LIMITED
HORSESHOE FALLS DEVELOPMENT
GENERAL SECTION

Scale of feet
8 4 0 8 16 24

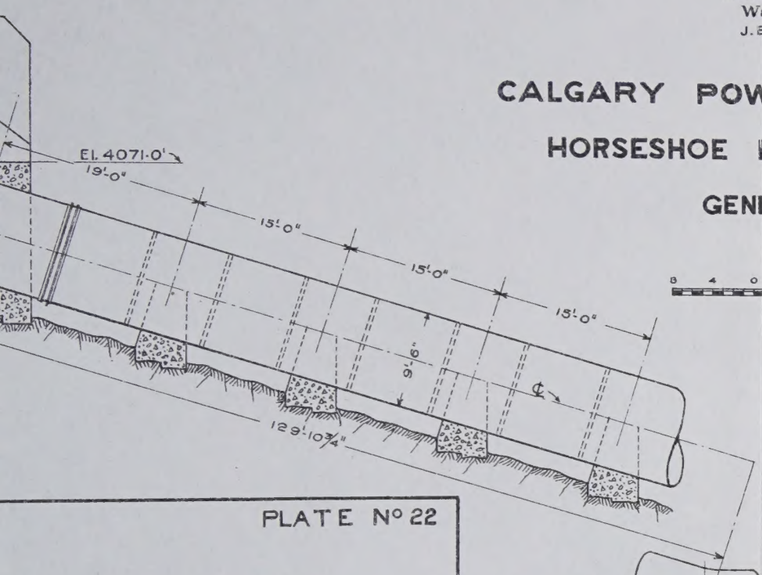

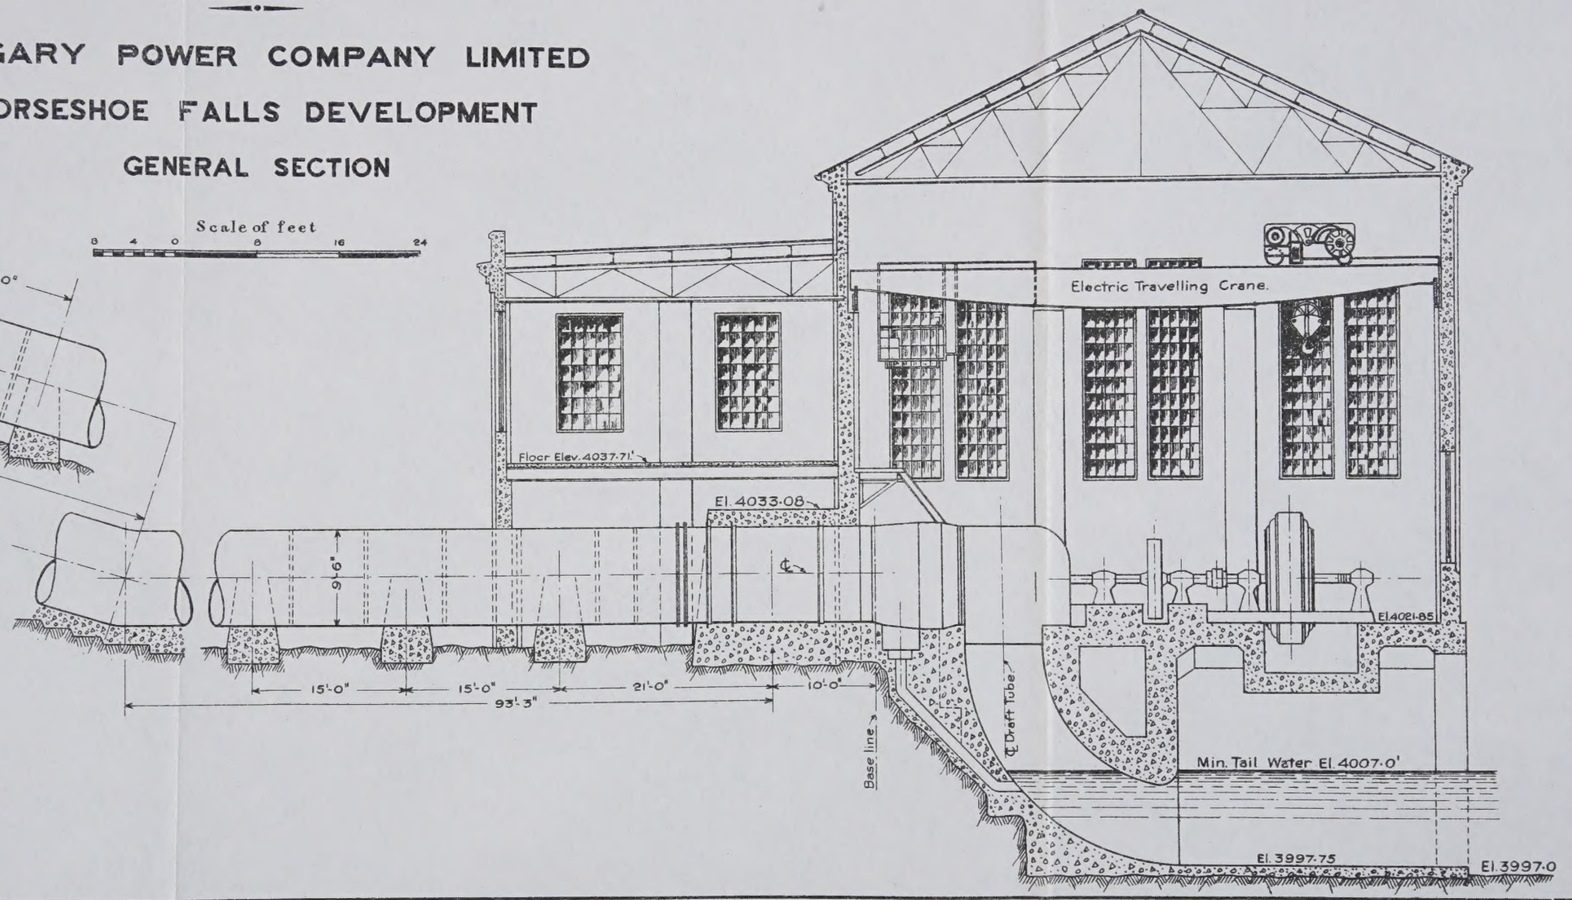

PLATE Nº 22

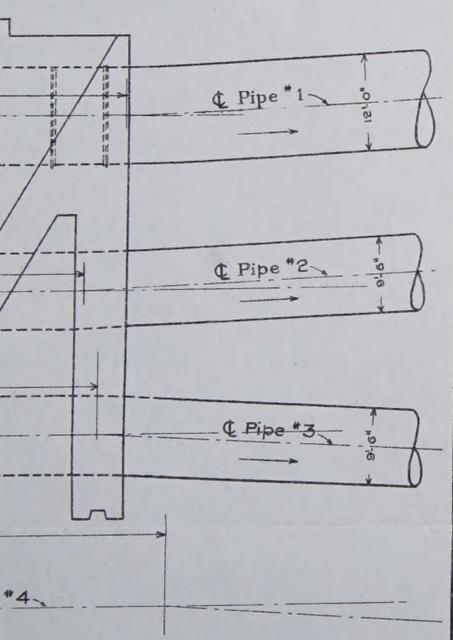

PLATE Nº20

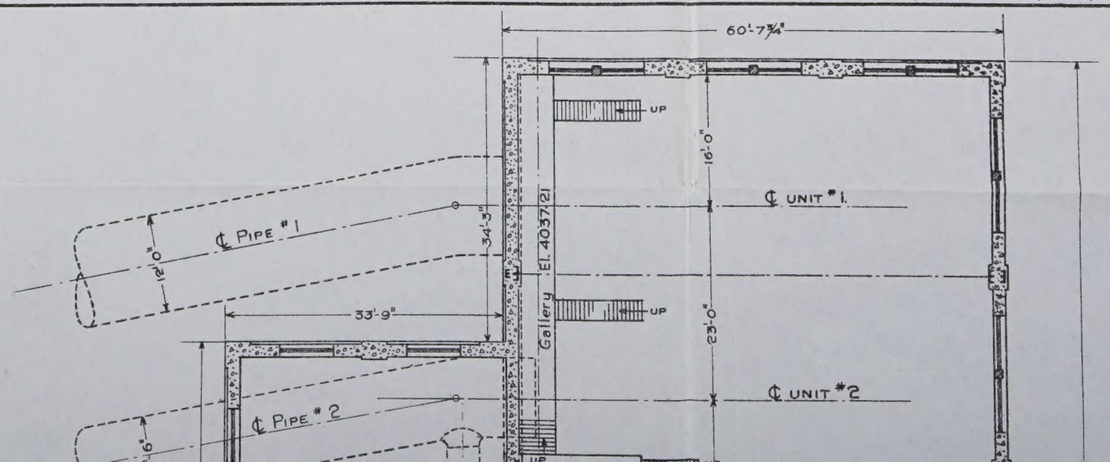

PLATE Nº19

Transmission Line
to Exshaw

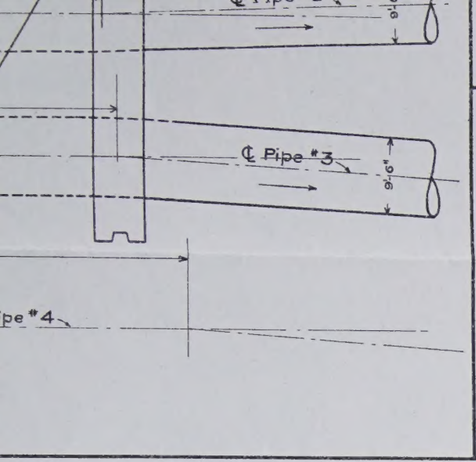

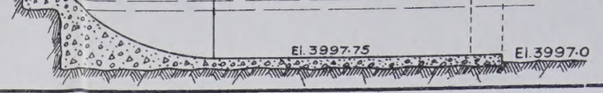

PLATE Nº19

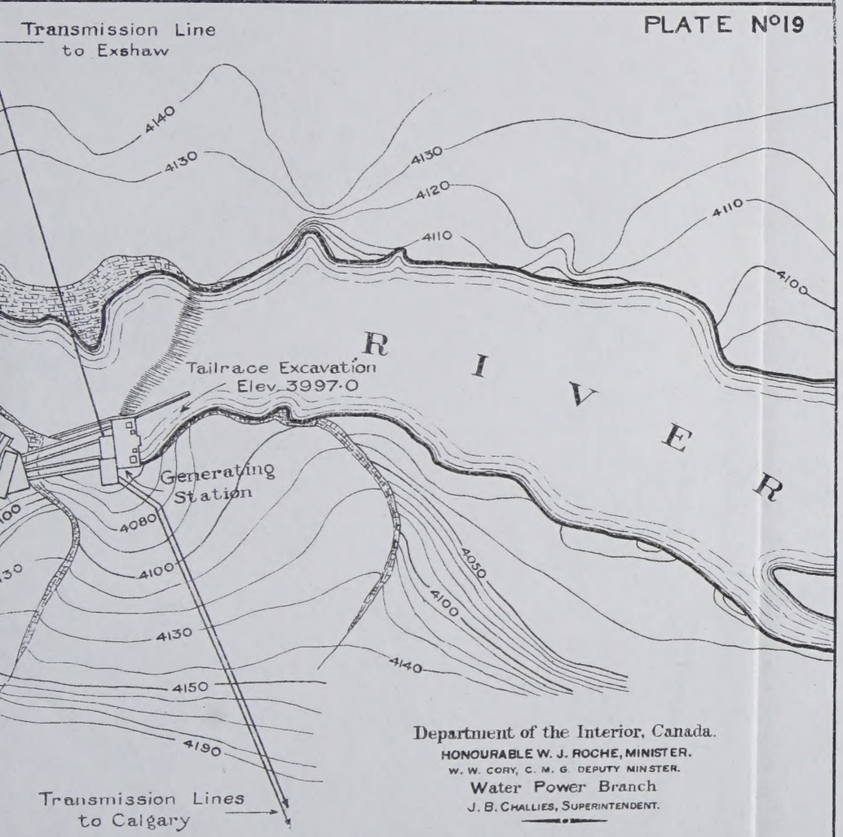

Department of the Interior, Canada.
HONOURABLE W. J. ROCHE, MINISTER.
W. W. CORY, C. M. G. DEPUTY MINSTER.
Water Power Branch
J. B. CHALLIES, SUPERINTENDENT.

CALGARY POWER COMPANY LIMITED
HORSESHOE FALLS DEVELOPMENT
GENERAL LAYOUT.

Scale of feet.

PLATE Nº20

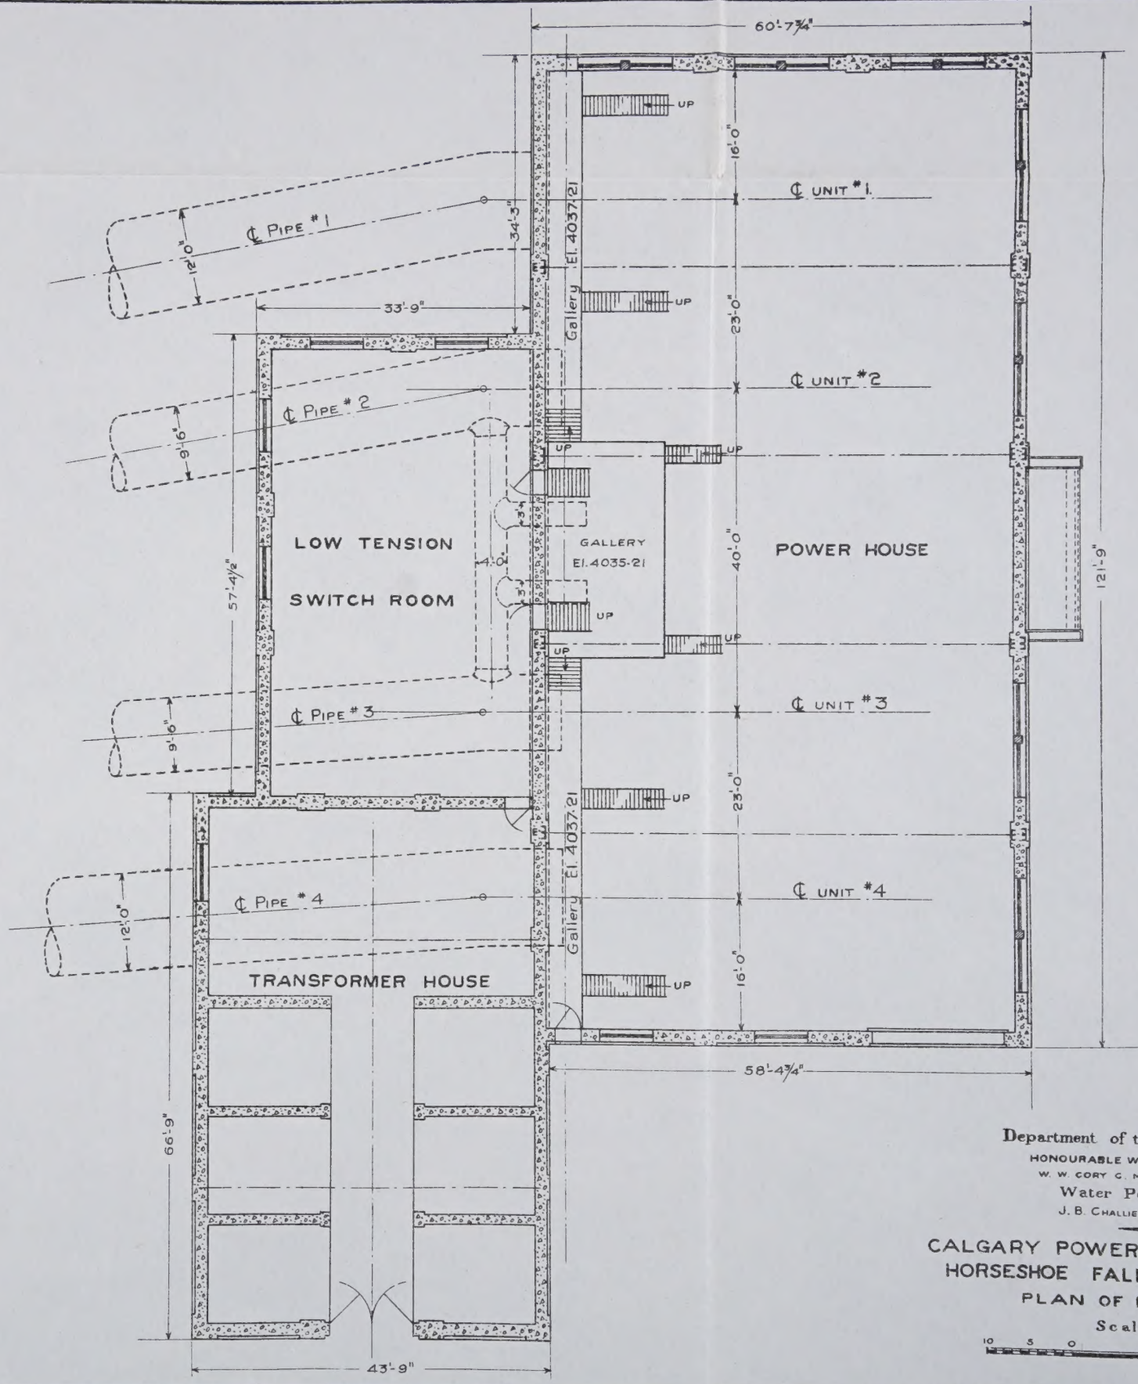

Department of the Interior, Canada.
HONOURABLE W. J. ROCHE, MINISTER
W. W. CORY C. M. G. DEPUTY MINISTER.
Water Power Branch
J. B. CHALLIES SUPERINTENDENT.

CALGARY POWER COMPANY LIMITED
HORSESHOE FALLS DEVELOPMENT
PLAN OF POWER HOUSE.

Scale of feet

F.W.B.

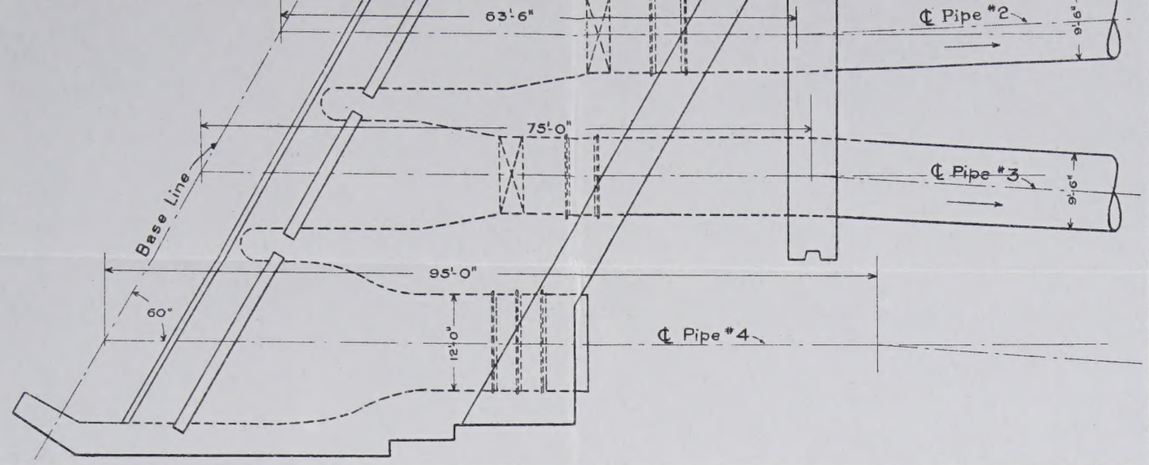

PLATE Nº19

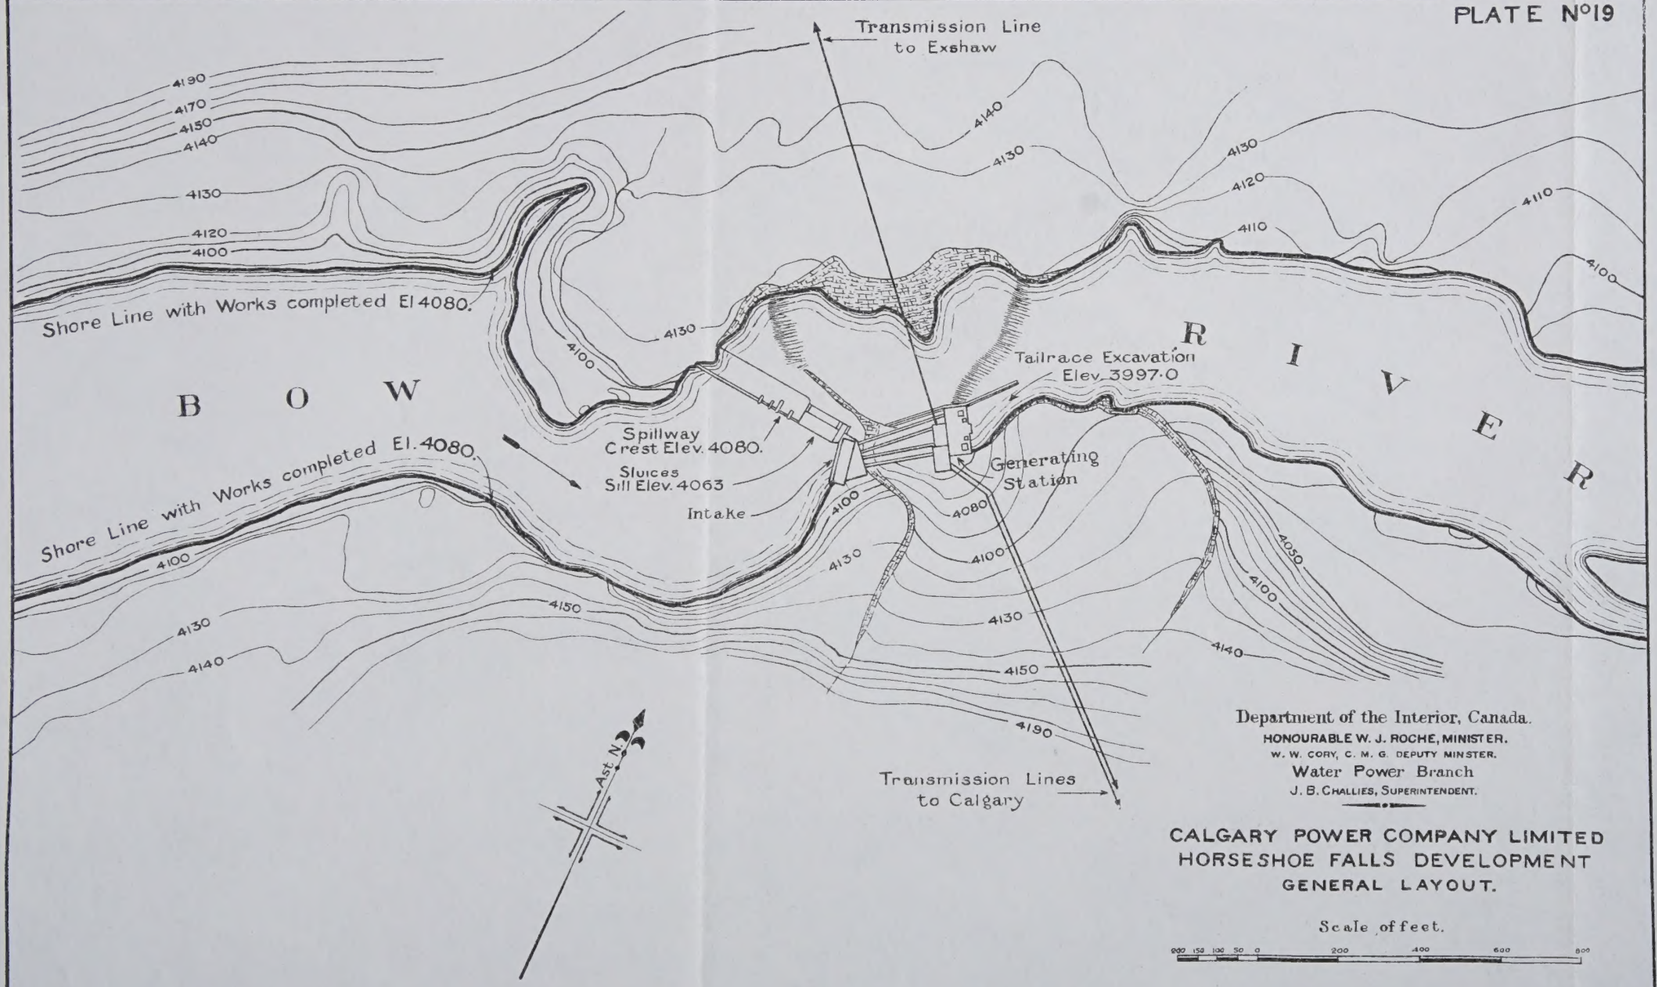

Department of the Interior, Canada.
HONOURABLE W. J. ROCHE, MINISTER.
W. W. CORY, C. M. G. DEPUTY MINISTER.
Water Power Branch
J. B. CHALLIES, SUPERINTENDENT.

CALGARY POWER COMPANY LIMITED
HORSESHOE FALLS DEVELOPMENT
GENERAL LAYOUT.

Scale of feet.

UAA-1974-169-9/2/7/6/37-016